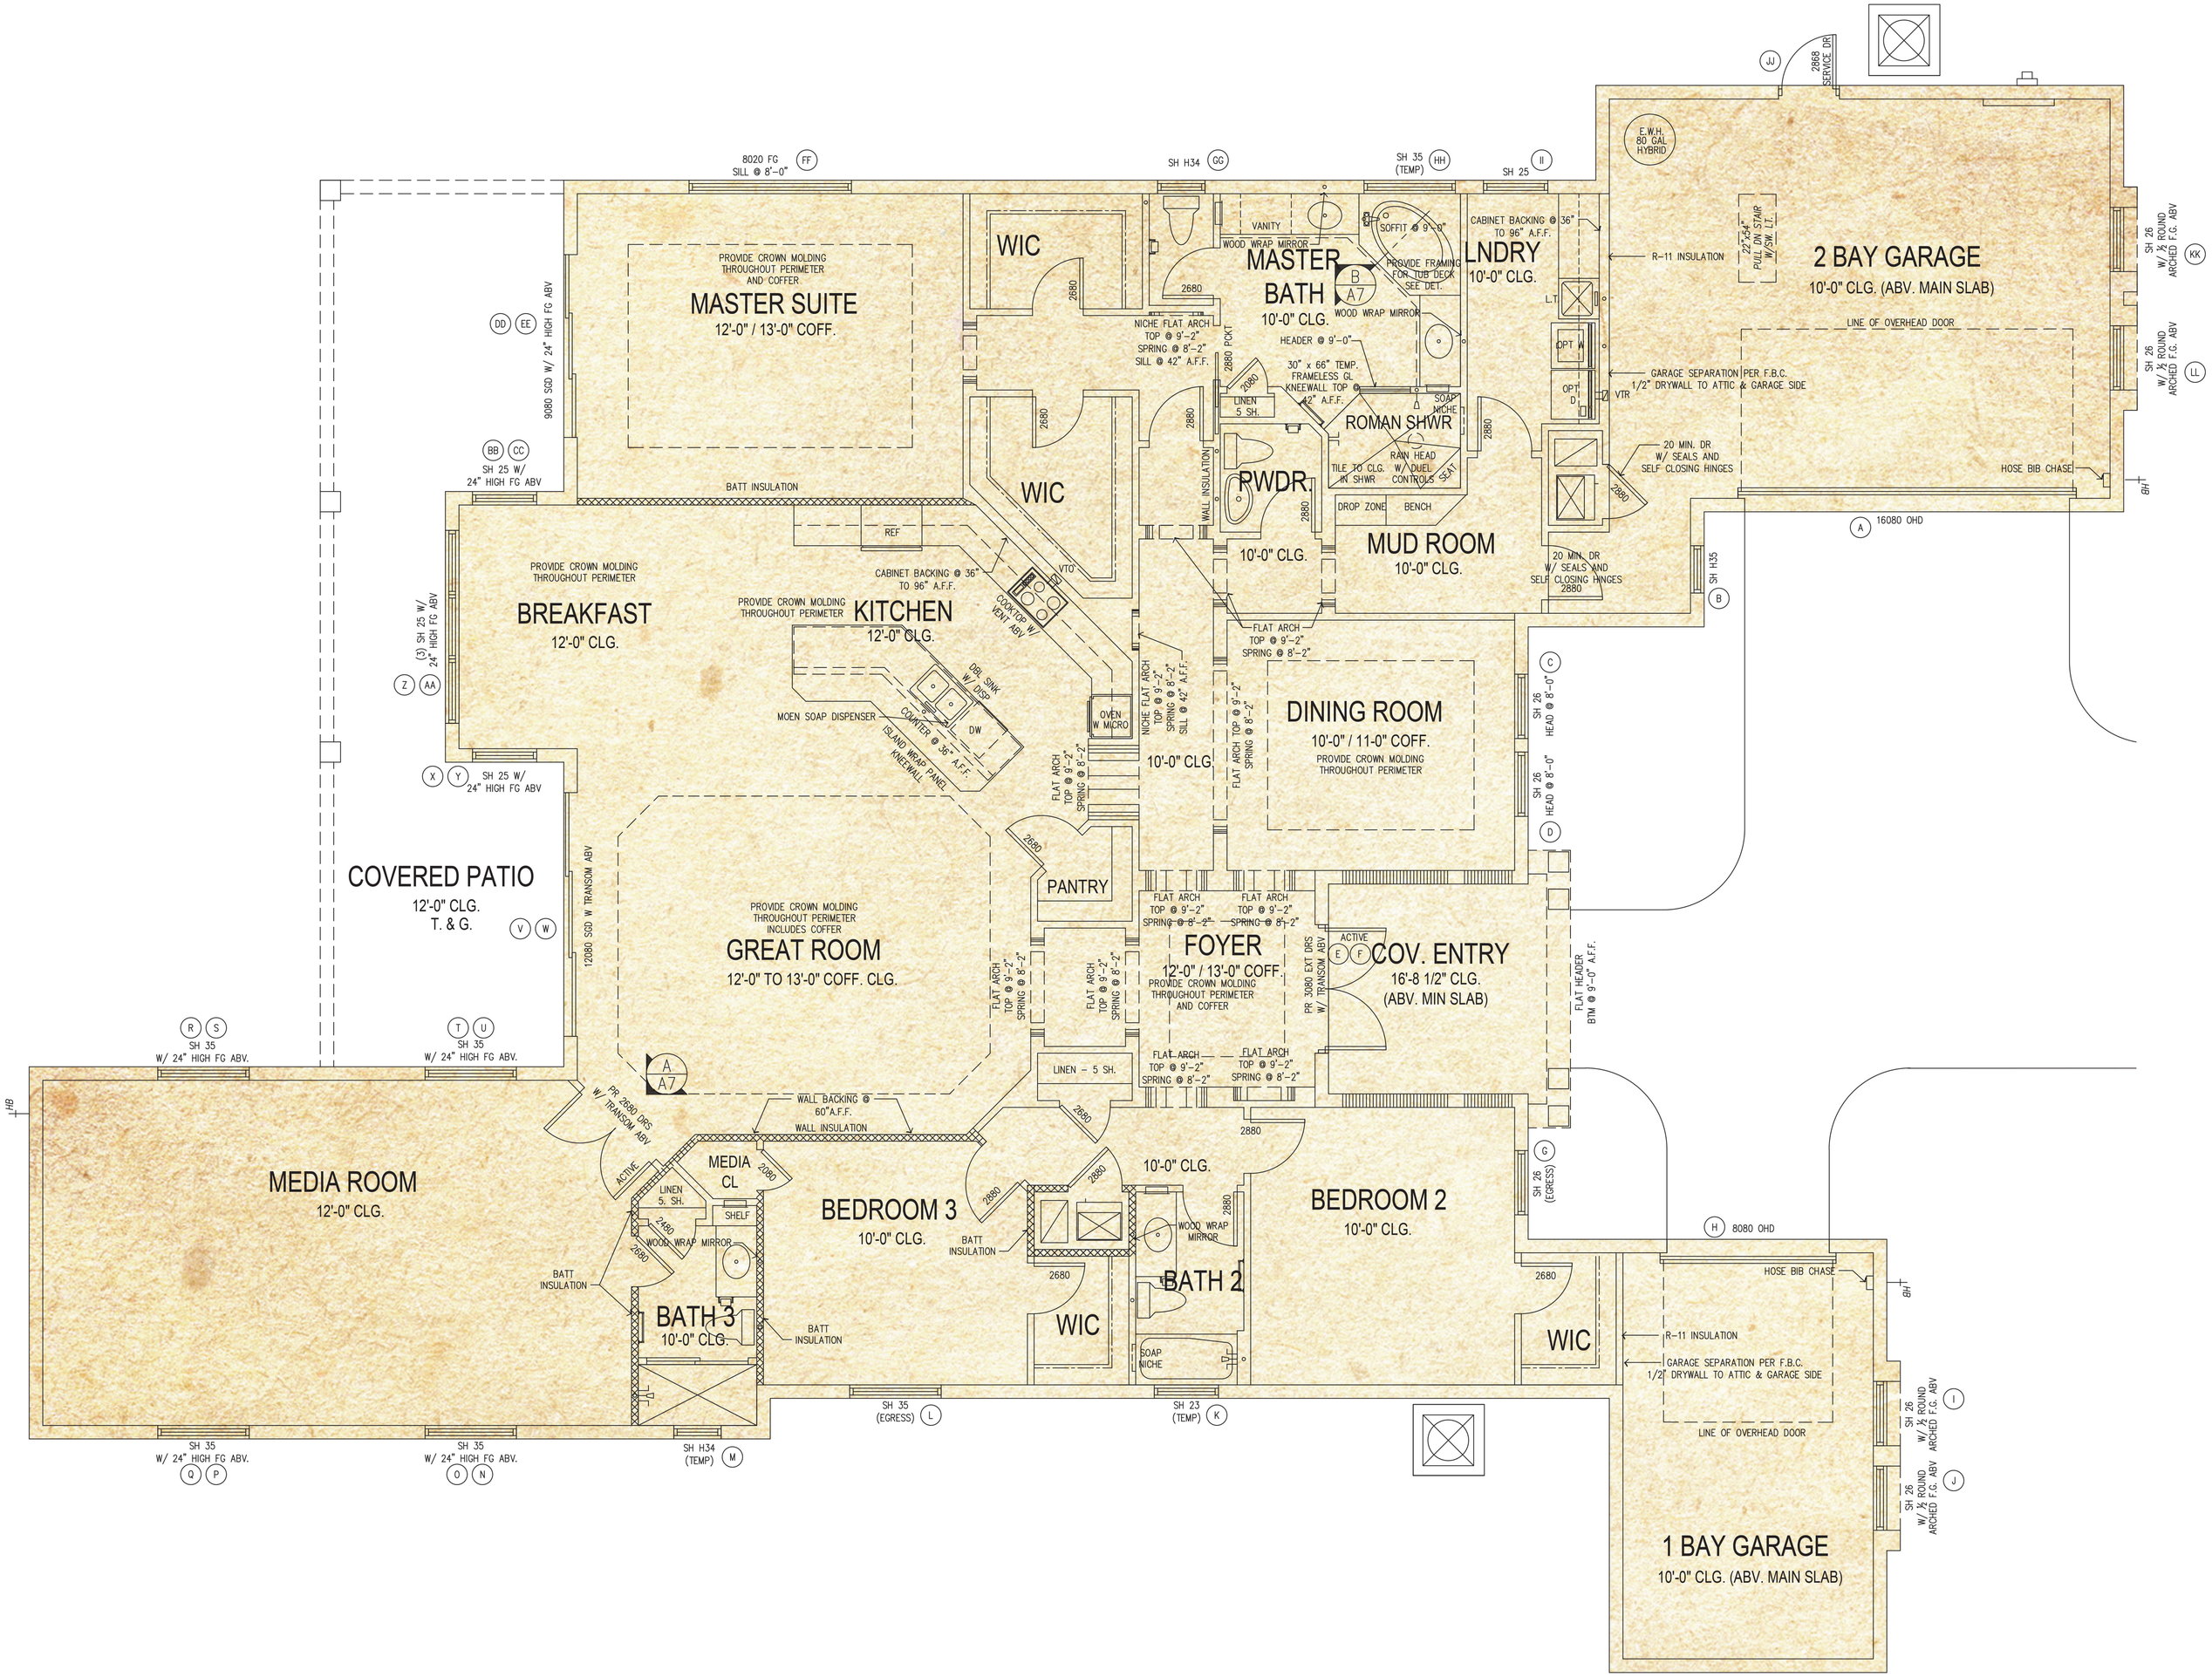

MASTER SUITE
12'-0" / 13'-0" COFF.
PROVIDE CROWN MOLDING THROUGHOUT PERIMETER AND COFFER
WIC
MASTER BATH
10'-0" CLG.
LNDRY
10'-0" CLG.
2 BAY GARAGE
10'-0" CLG. (ABV. MAIN SLAB)
LINE OF OVERHEAD DOOR
GARAGE SEPARATION PER F.B.C. 1/2" DRYWALL TO ATTIC & GARAGE SIDE
20 MIN. DR W/ SEALS AND SELF CLOSING HINGES
HOSE BIB CHASE
ROMAN SHWR
PWDR.
10'-0" CLG.
MUD ROOM
10'-0" CLG.
BREAKFAST
12'-0" CLG.
KITCHEN
12'-0" CLG.
DINING ROOM
10'-0" / 11-0" COFF.
PROVIDE CROWN MOLDING THROUGHOUT PERIMETER
COVERED PATIO
12'-0" CLG.
T. & G.
PANTRY
GREAT ROOM
12'-0" TO 13'-0" COFF. CLG.
FOYER
12'-0" / 13'-0" COFF.
COV. ENTRY
16'-8 1/2" CLG.
(ABV. MIN SLAB)
MEDIA ROOM
12'-0" CLG.
MEDIA CL
BEDROOM 3
10'-0" CLG.
BEDROOM 2
10'-0" CLG.
BATH 3
10'-0" CLG.
BATH 2
WIC
1 BAY GARAGE
10'-0" CLG. (ABV. MAIN SLAB)